

COMMONWEALTH OF KENTUCKY
FINANCE AND ADMINISTRATION CABINET
DEPARTMENT FOR FACILITIES & SUPPORT SERVICES
DIVISION OF ENGINEERING & CONTRACT ADMINISTRATION
FRANKFORT, KENTUCKY

ENERGY AND ENVIRONMENT CABINET
DEPARTMENT FOR NATURAL RESOURCES
DIVISION OF ABANDONED MINE LANDS

25011AML
PERRY COUNTY, KENTUCKY

DRIVING DIRECTIONS:
LATITUDE: 37.266220° LONGITUDE: -83.253265°
FROM LONDON, TAKE EXIT 56 ON THE HAL ROGERS PARKWAY AND TURN LEFT AT END OF RAMP ONTO KY-451. TRAVEL TO STOP SIGN AND TURN RIGHT ONTO KY-80 E THEN TRAVEL 0.6 MILES. TURN LEFT ONTO COUCHTOWN ROAD AND TRAVEL 0.4 MILES. MAKE SLIGHT RIGHT ONTO BRANDY LANE AND TRAVEL 0.3 MILES TO 340 BRANDY LANE. RESIDENCE IS ON THE LEFT.

THE AML STANDARD DETAILS AND TECHNICAL SPECIFICATIONS ARE AVAILABLE ON OUR WEBSITE AT: WWW.AML.KY.GOV UNDER "STANDARD DETAILS AND SPECIFICATIONS". BY BIDDING ON THIS PROJECT THE CONTRACTOR ACKNOWLEDGES THEY HAVE REVIEWED AND UNDERSTAND THE STANDARD DETAILS AND TECHNICAL SPECIFICATIONS AS THEY APPLY TO THIS PROJECT.

UTILITY NOTE
PRIOR TO ANY EXCAVATION OR THE PLACEMENT OF FILL, THE CONTRACTOR IS REQUIRED TO CALL "KENTUCKY 811" TWO (2) BUSINESS DAYS PRIOR TO ANY EXCAVATION / EXCAVATION ACTIVITIES. IF THERE ARE UTILITIES IN THE WORK AREAS THAT ARE NOT MEMBERS OF "KENTUCKY 811", EACH UTILITY HAS TO BE CONTACTED DIRECTLY TO HAVE THEIR FACILITIES MARKED. IT SHALL BE THE CONTRACTOR'S RESPONSIBILITY TO ABIDE BY THE "UTILITY RELOCATION" TECHNICAL SPECIFICATION AND SECTION 22.3 OF THE "GENERAL PROVISIONS" TECHNICAL SPECIFICATION. DEPICTION OF THE UTILITIES ON THE PLANS ARE APPROXIMATE AND MAY NOT INCLUDE ALL EXISTING UTILITIES.




PROJECT LOCATION

Index of Sheets

PLANVIEW W/ PHOTO	2
PLANVIEW W/O PHOTO	3
DITCH PROFILE	4
POND DAM CROSS-SECTION 1+50	5


COUNTY OF	SHEET NO.	TOTAL SHEETS
PERRY	2	5

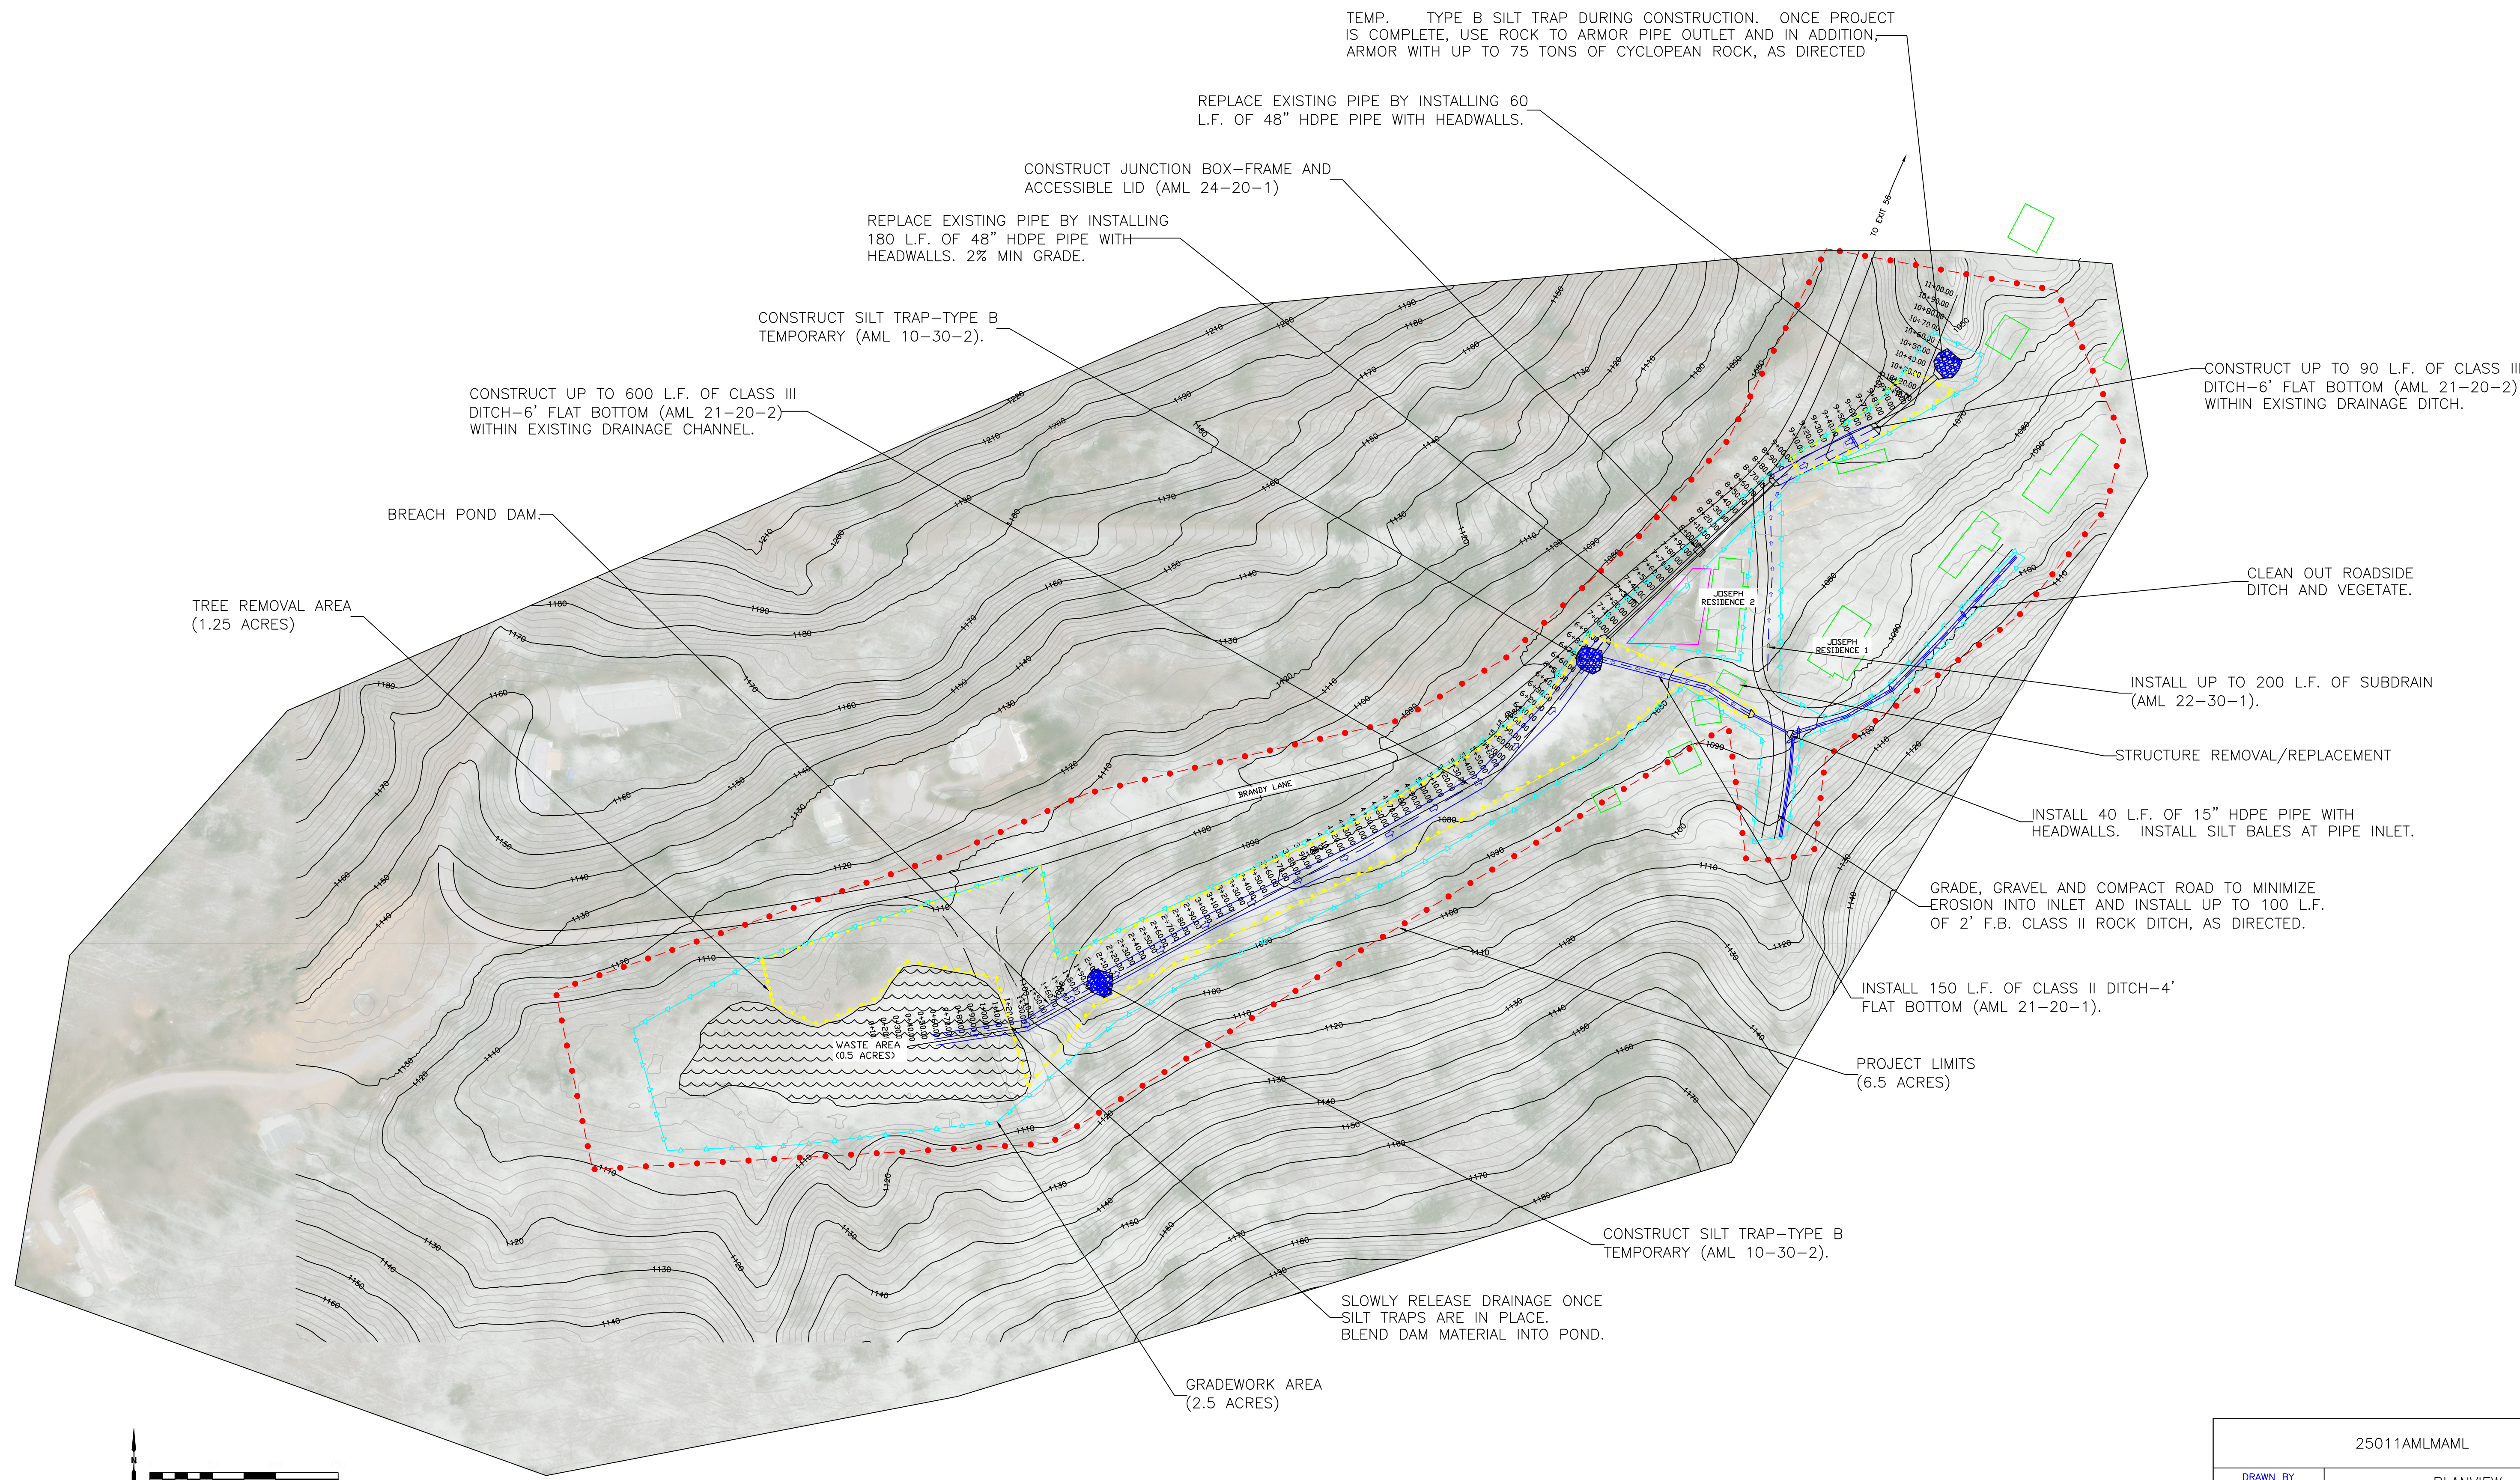

F:\Projects\AML\25011AML\MAML (Bill Joseph Drainage)\1 Drawings\Phase\1 Drawings\25011AML\MAML (Bill Joseph Drainage)-6-1-26.dwg

25011AML\MAML	
DRAWN BY	PLANVIEW
SLM	COMMONWEALTH OF KENTUCKY
CHECKED BY	FINANCE & ADMINISTRATION CABINET DEPARTMENT FOR FACILITIES & SUPPORT SERVICES DIVISION OF ENGINEERING & CONTRACT ADMINISTRATION FRANKFORT, KY
BDJ	
DATE	ENERGY AND ENVIRONMENT CABINET DEPARTMENT OF NATURAL RESOURCES DIVISION OF ABANDONED MINE LANDS FRANKFORT, KY
6-6-26	

COUNTY OF	SHEET NO.	TOTAL SHEETS
PERRY	3	5

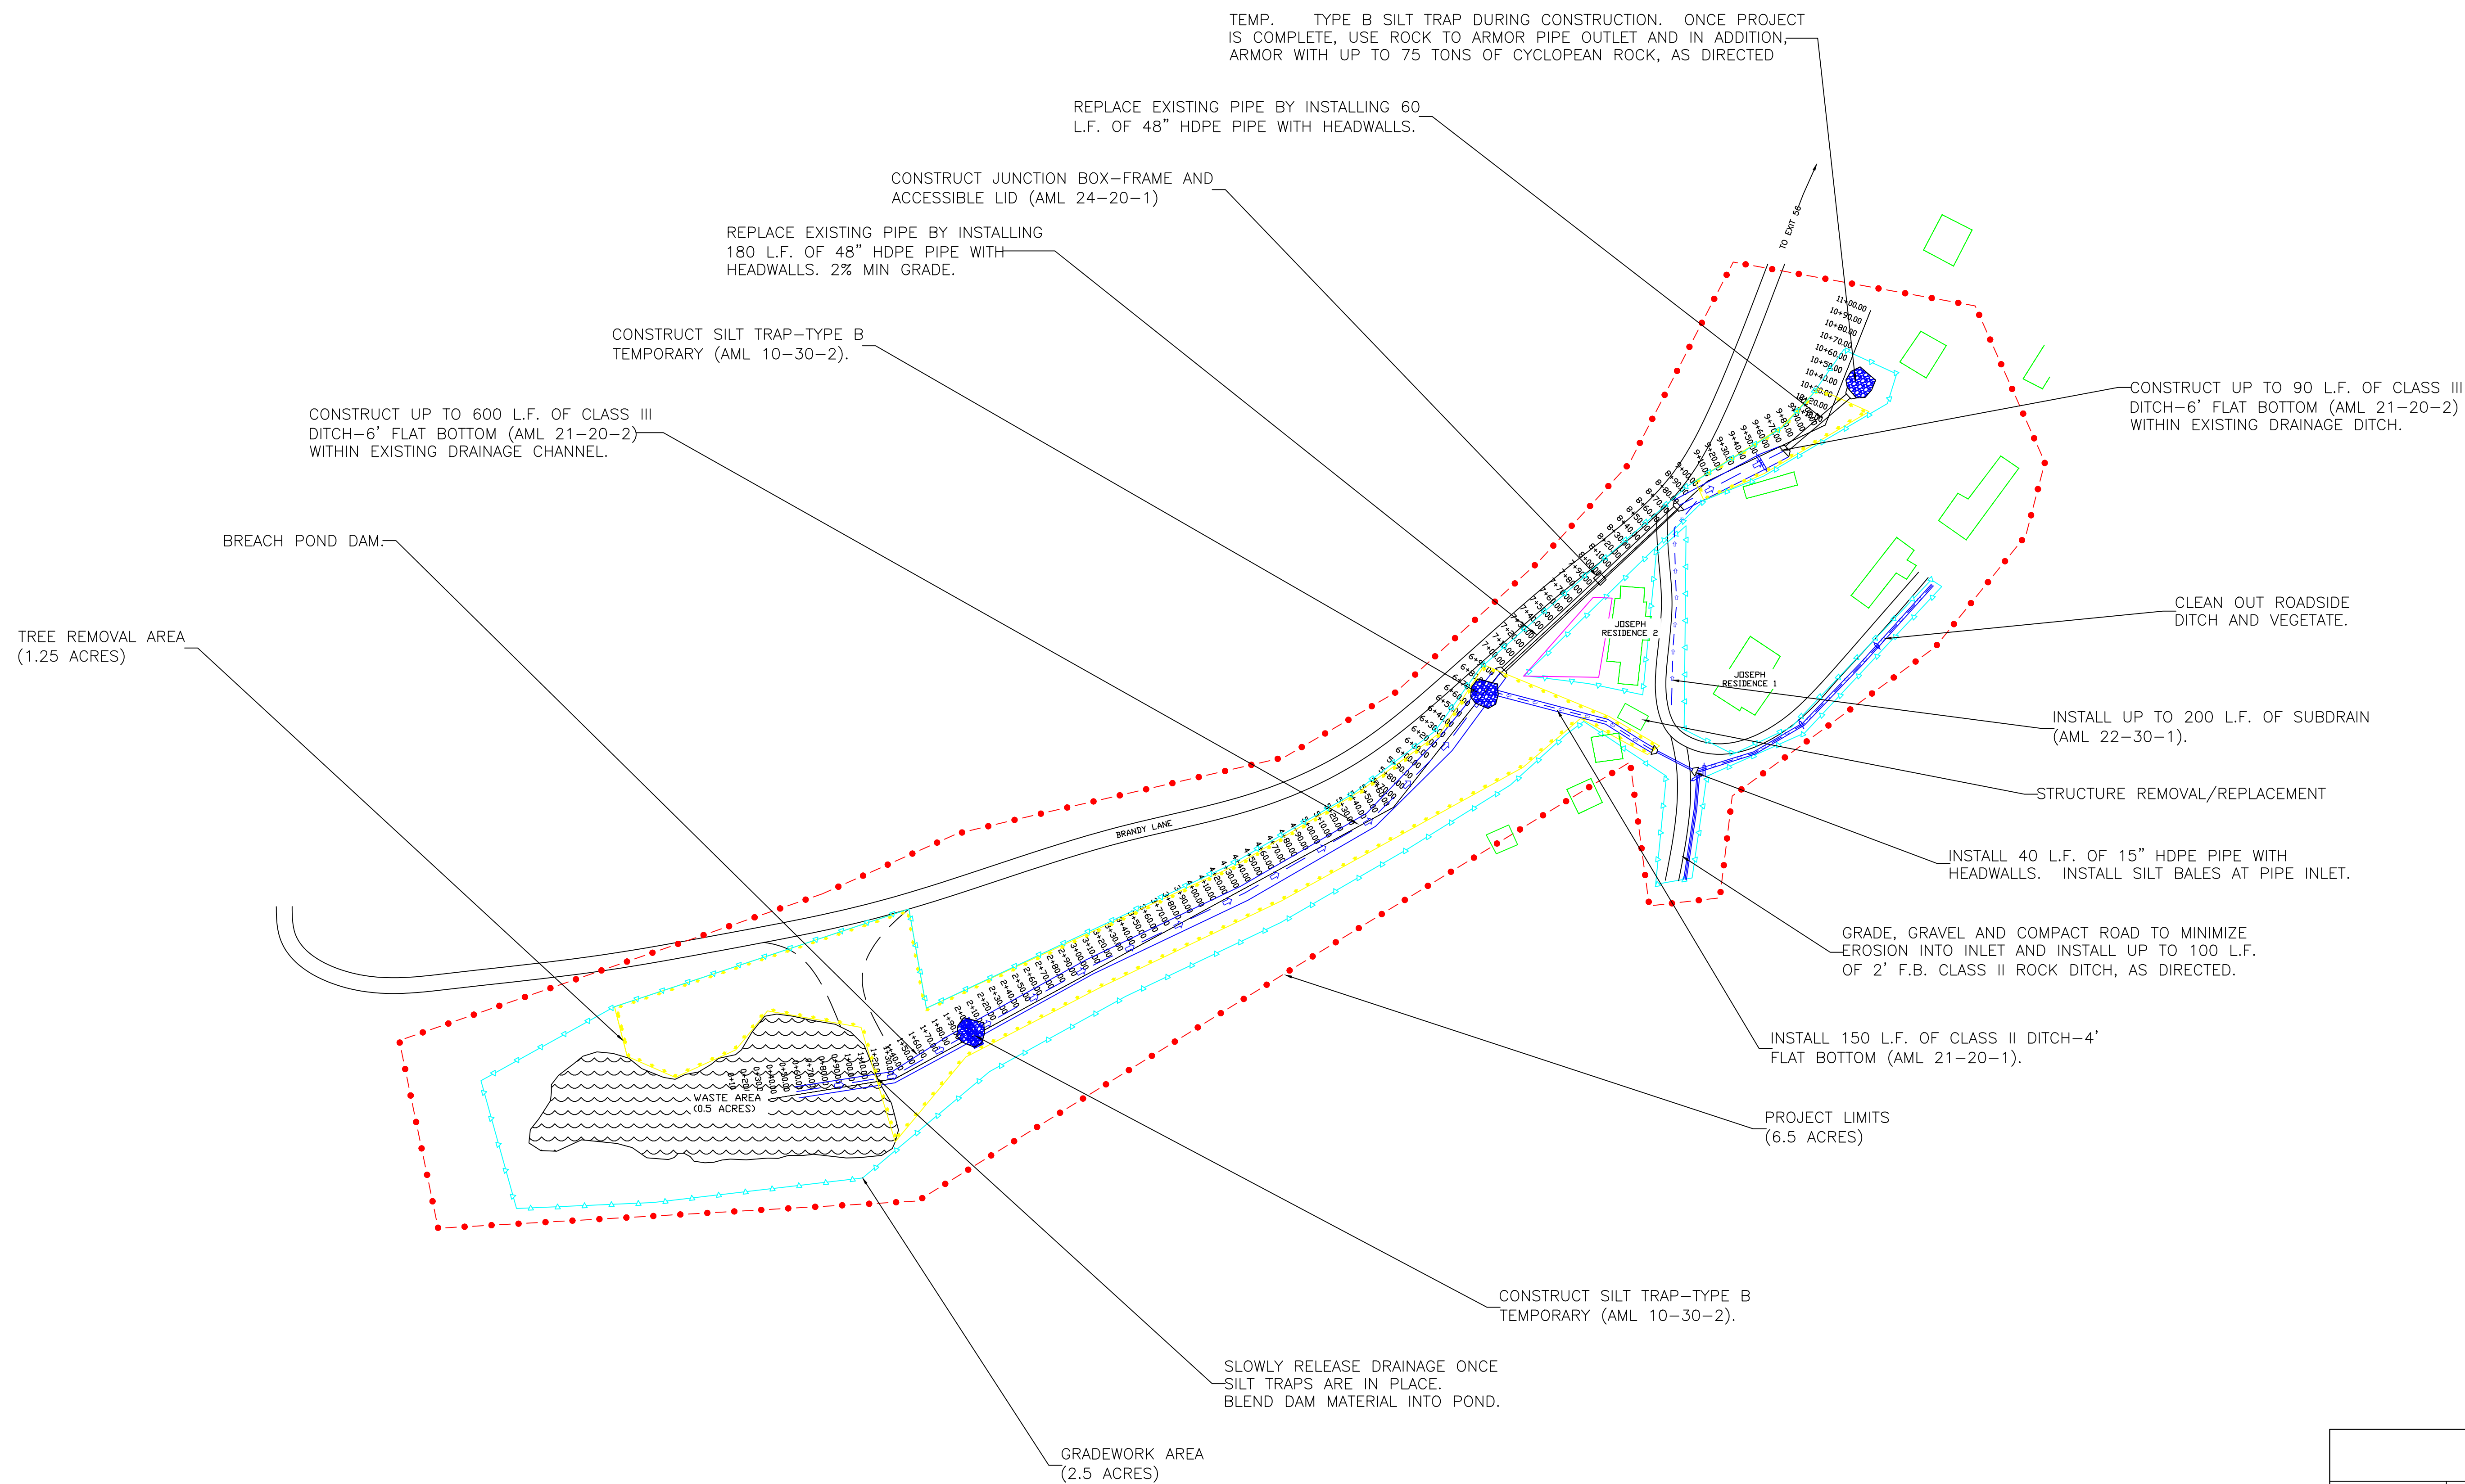


F:\Projects\AML\25011AML\MAML (Bill Joseph Drainage)\1 Drawings\Phase\1 Drawings\25011AML\MAML (Bill Joseph Drainage)-6-1-26.dwg

25011AML\MAML	
DRAWN BY	PLANVIEW W/O AERIAL
SLM	COMMONWEALTH OF KENTUCKY
CHECKED BY	FINANCE & ADMINISTRATION CABINET DEPARTMENT FOR FACILITIES & SUPPORT SERVICES DIVISION OF ENGINEERING & CONTRACT ADMINISTRATION FRANKFORT, KY
BDJ	
DATE	ENERGY AND ENVIRONMENT CABINET DEPARTMENT OF NATURAL RESOURCES DIVISION OF ABANDONED MINE LANDS FRANKFORT, KY
6-2-26	

F:\Projects\AML\25011A\MLMAML (Bill Joseph Drainage)\1 Drawings\25011A\MLMAML (Bill Joseph Drainage)-6-1-26.dwg

COUNTY OF	SHEET NO.	TOTAL SHEETS
PERRY	4	5

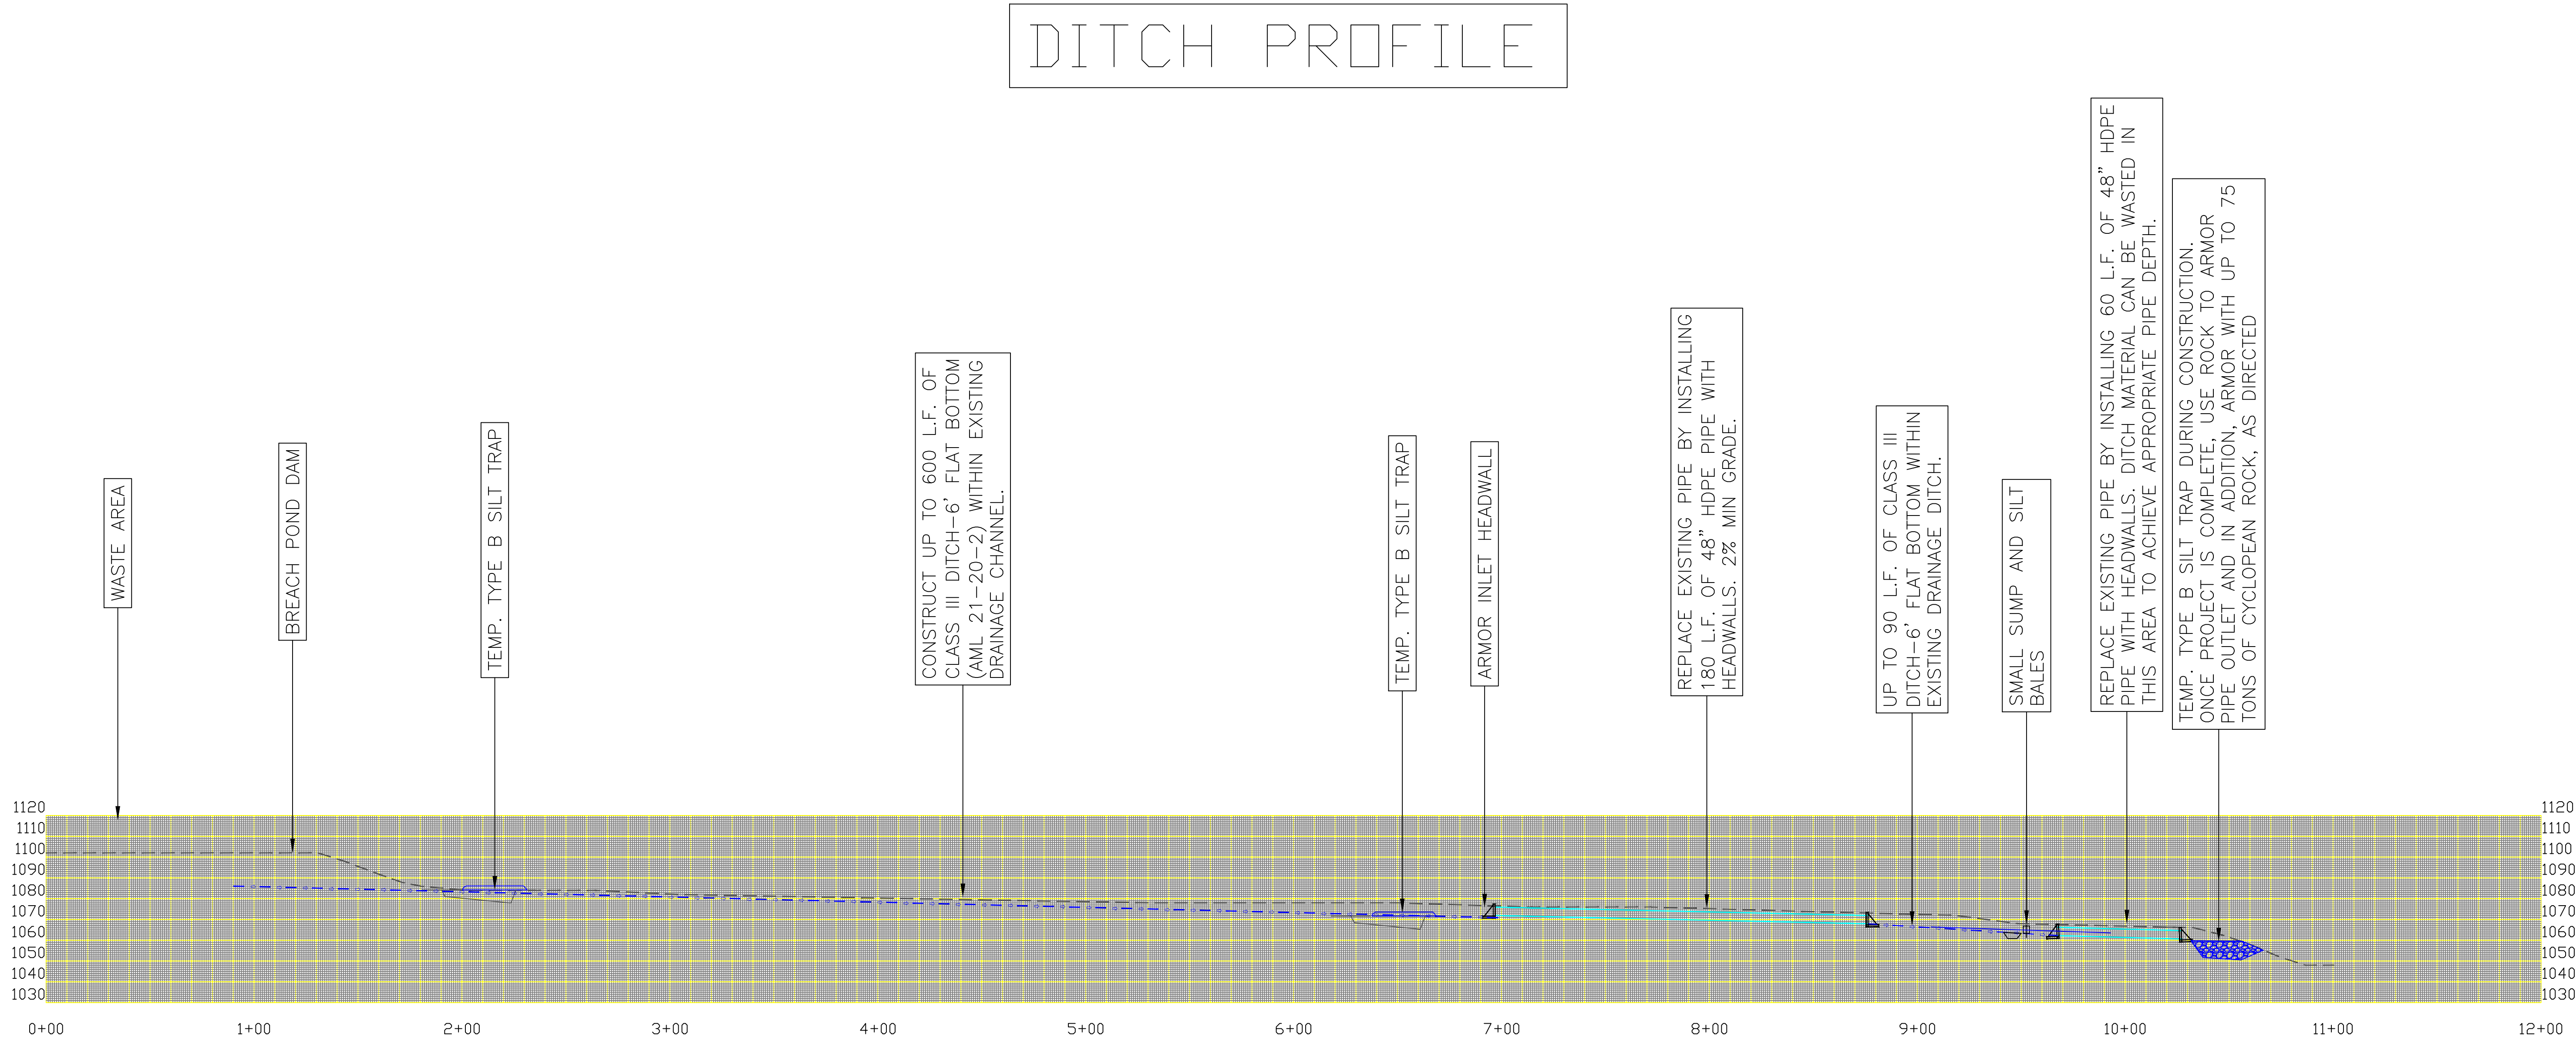


25011A\MLMAML	
DRAWN BY	DITCH PROFILE
SLM	COMMONWEALTH OF KENTUCKY
CHECKED BY	FINANCE & ADMINISTRATION CABINET DEPARTMENT FOR FACILITIES & SUPPORT SERVICES DIVISION OF ENGINEERING & CONTRACT ADMINISTRATION FRANKFORT, KY
BDJ	
DATE	ENERGY AND ENVIRONMENT CABINET DEPARTMENT OF NATURAL RESOURCES DIVISION OF ABANDONED MINE LANDS FRANKFORT, KY
6-2-26	

F:\Projects\AML\25011AML\MAML (Bill Joseph Drainage)\1 Drawings\25011AML\MAML (Bill Joseph Drainage)-6-1-26.dwg

COUNTY OF	SHEET NO.	TOTAL SHEETS
PERRY	5	5

POND DAM CROSS-SECTION 1+50

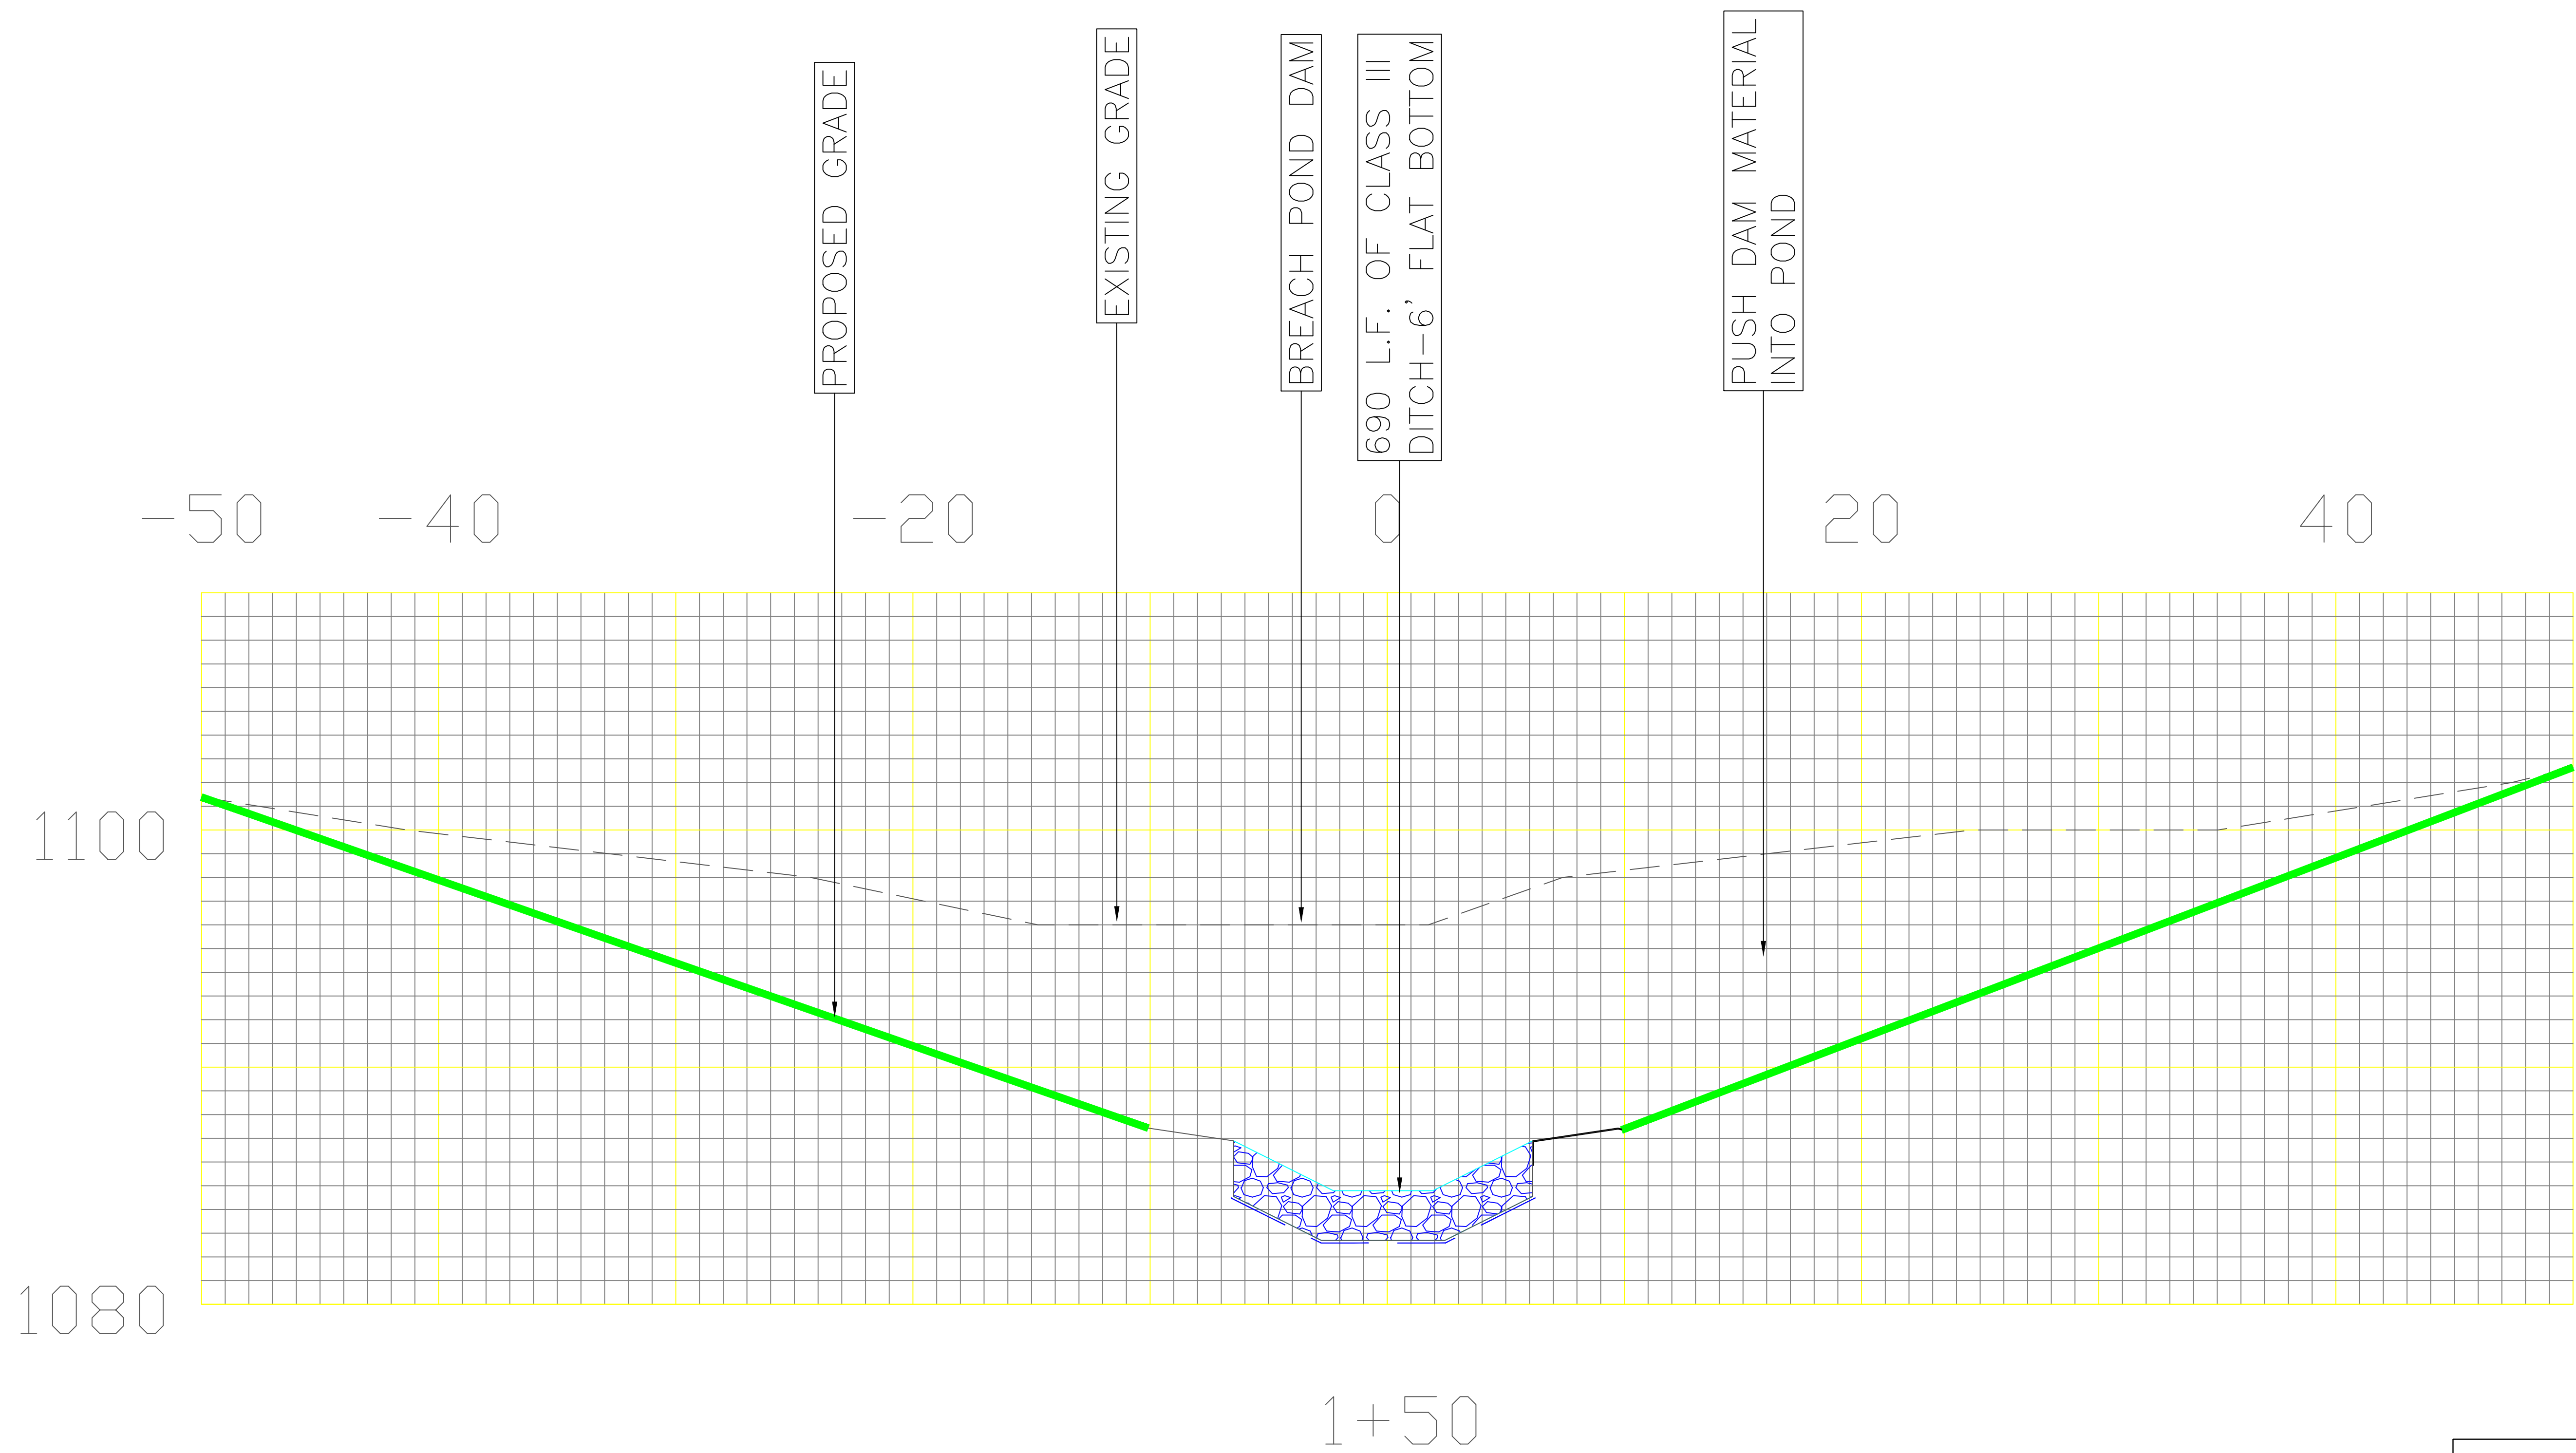

25011AML\MAML	
DRAWN BY SLM	POND DAM CROSS-SECTION 1+50 COMMONWEALTH OF KENTUCKY
CHECKED BY BDJ	FINANCE & ADMINISTRATION CABINET DEPARTMENT FOR FACILITIES & SUPPORT SERVICES DIVISION OF ENGINEERING & CONTRACT ADMINISTRATION FRANKFORT, KY
DATE 6-2-26	ENERGY AND ENVIRONMENT CABINET DEPARTMENT OF NATURAL RESOURCES DIVISION OF ABANDONED MINE LANDS FRANKFORT, KY